

CONCEPT A — TEXAS HILL COUNTRY

ARTIST'S IMPRESSION FOR DESIGN INTENT ONLY. PRODUCTS, PLANT SIZES AND FINISHES PER SCHEDULES.

RATIO LANDSCAPE AI

BACKYARD CONCEPT DESIGN

HOMEOWNER

4512 CEDAR BEND LN
AUSTIN, TX, 78745
STYLE: TEXAS HILL COUNTRY

SHEET INDEX

SHEET	TITLE
L0	COVER
L1	EXISTING SITE PLAN
L2	LAYOUT & DIMENSIONS
L3	MATERIALS PLAN
L4	PLANTING PLAN
L5	LIGHTING PLAN
L6	OUTDOOR KITCHEN
L7	DETAILS
L8	DETAILS

PROJECT DATA

ITEM	VALUE
LOT SIZE (APPROX.)	70'-0" x 118'-0" (8,260 SF)
HOUSE FOOTPRINT	1,856 SF
DESIGN AREA	3,849 SF
USDA HARDINESS ZONE	9A
SITE SLOPE	FLAT
DIMENSIONS FROM	HOMEOWNER MEASUREMENTS
PACKAGE	TIER 4

CONCEPT DESIGN. DIMENSIONS START FROM A TYPICAL LOT SIZE — VERIFY ON SITE. NOT FOR CONSTRUCTION OR PERMIT.

RATIO LANDSCAPE
AI LANDSCAPE DESIGN STUDIO
RATIO VISUALS LLC · USA

PROJECT
BACKYARD CONCEPT DESIGN
HOMEOWNER
4512 CEDAR BEND LN
AUSTIN, TX, 78745

JOB NO.	DATE
RLAI-2610-3KED	2026-10-28
PACKAGE	USDA ZONE
TIER 4	9A
DIMENSIONS FROM	DRAWN
HOMEOWNER MEASU...	RATIO AI · QC

REVISIONS


0	2026-10-28	ISSUED FOR HOMEOWNER REVIEW

CONCEPT DESIGN — VERIFY ALL DIMENSIONS ON SITE — NOT FOR CONSTRUCTION OR PERMIT
DIMENSIONS ESTIMATED FROM HOMEOWNER MEASUREMENTS. CALL 811 BEFORE YOU DIG.

SHEET TITLE
COVER SHEET

SCALE
AS NOTED

SHEET
L0

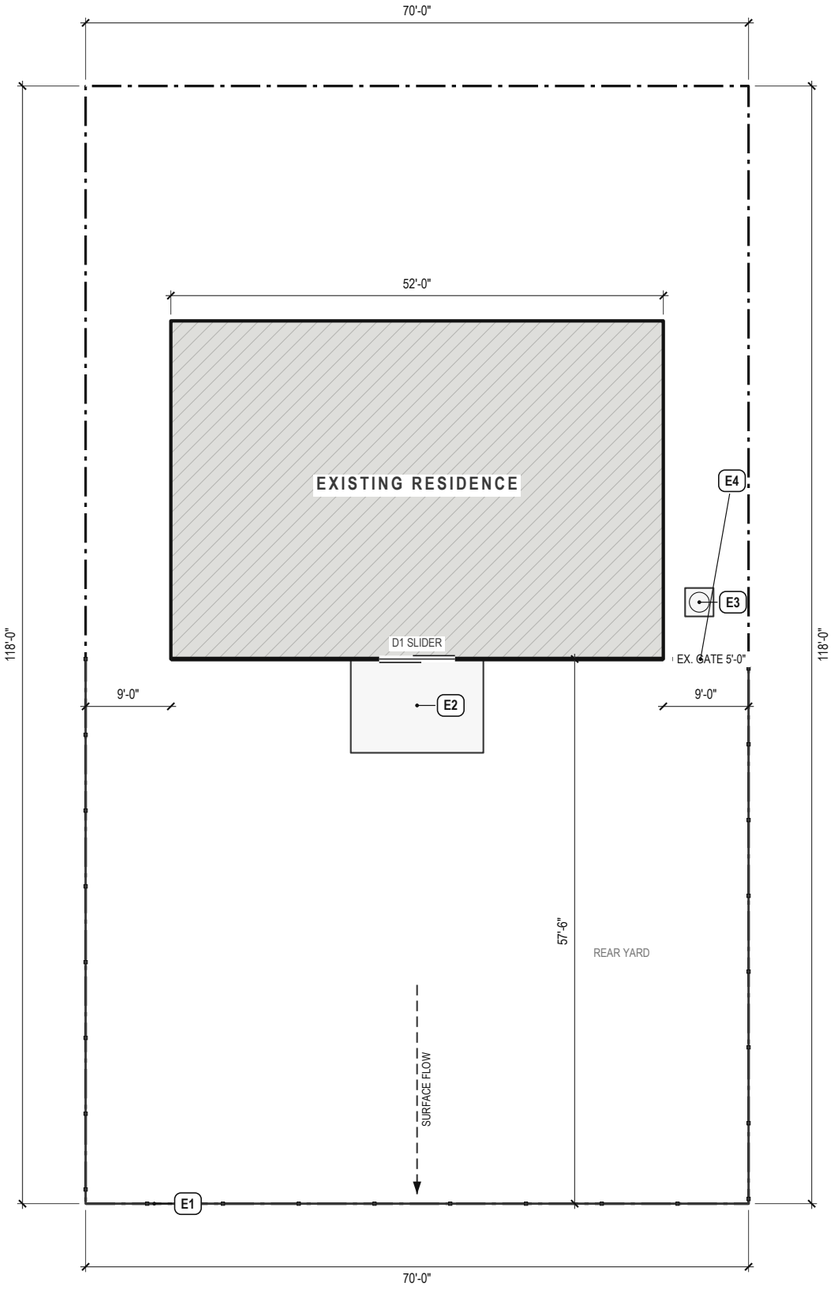

1 / L1 **EXISTING SITE PLAN**
SCALE: 1/16" = 1'-0"

N

0 8' 16' 24' 32'
GRAPHIC SCALE (FEET)

EXISTING CONDITIONS

TAG	EXISTING TO REMAIN
E1	EX. 6' FENCE — PROTECT
E2	EX. PATIO — PROTECT
E3	EX. A/C — PROTECT
E4	EX. 6' FENCE — PROTECT

SITE NOTES

1. SUN: BACK OF HOUSE FACES S.
2. EXISTING CONDITIONS ARE APPROXIMATE (HOMEOWNER MEASUREMENTS). VERIFY PROPERTY LINES, UTILITIES AND GRADES BEFORE WORK.
3. CALL 811 AT LEAST 3 BUSINESS DAYS BEFORE DIGGING TO LOCATE UTILITIES.
4. PROTECT EXISTING TREES TO REMAIN: NO TRENCHING, PARKING OR STOCKPILING INSIDE THE DRIPLINE.
5. MAINTAIN POSITIVE DRAINAGE AWAY FROM THE HOUSE (2% MIN. FOR 10 FT).

LEGEND

- PROPERTY LINE (APPROX.)
- EXISTING FENCE / WALL
- EXISTING TREE (DASHED = DRIPLINE)
- SURFACE DRAINAGE
- ITEM TO BE REMOVED

RATIO LANDSCAPE
AI LANDSCAPE DESIGN STUDIO
RATIO VISUALS LLC · USA

PROJECT
BACKYARD CONCEPT DESIGN
HOMEOWNER
4512 CEDAR BEND LN
AUSTIN, TX, 78745

JOB NO.	DATE
RLAI-2610-3KED	2026-10-28
PACKAGE	USDA ZONE
TIER 4	9A
DIMENSIONS FROM	DRAWN
HOMEOWNER MEASU...	RATIO AI · QC

REVISIONS


0	2026-10-28	ISSUED FOR HOMEOWNER REVIEW

CONCEPT DESIGN — VERIFY ALL DIMENSIONS ON SITE — NOT FOR CONSTRUCTION OR PERMIT
DIMENSIONS ESTIMATED FROM HOMEOWNER MEASUREMENTS. CALL 811 BEFORE YOU DIG.

SHEET TITLE
EXISTING SITE PLAN

SCALE
1/16" = 1'-0"

SHEET
L1

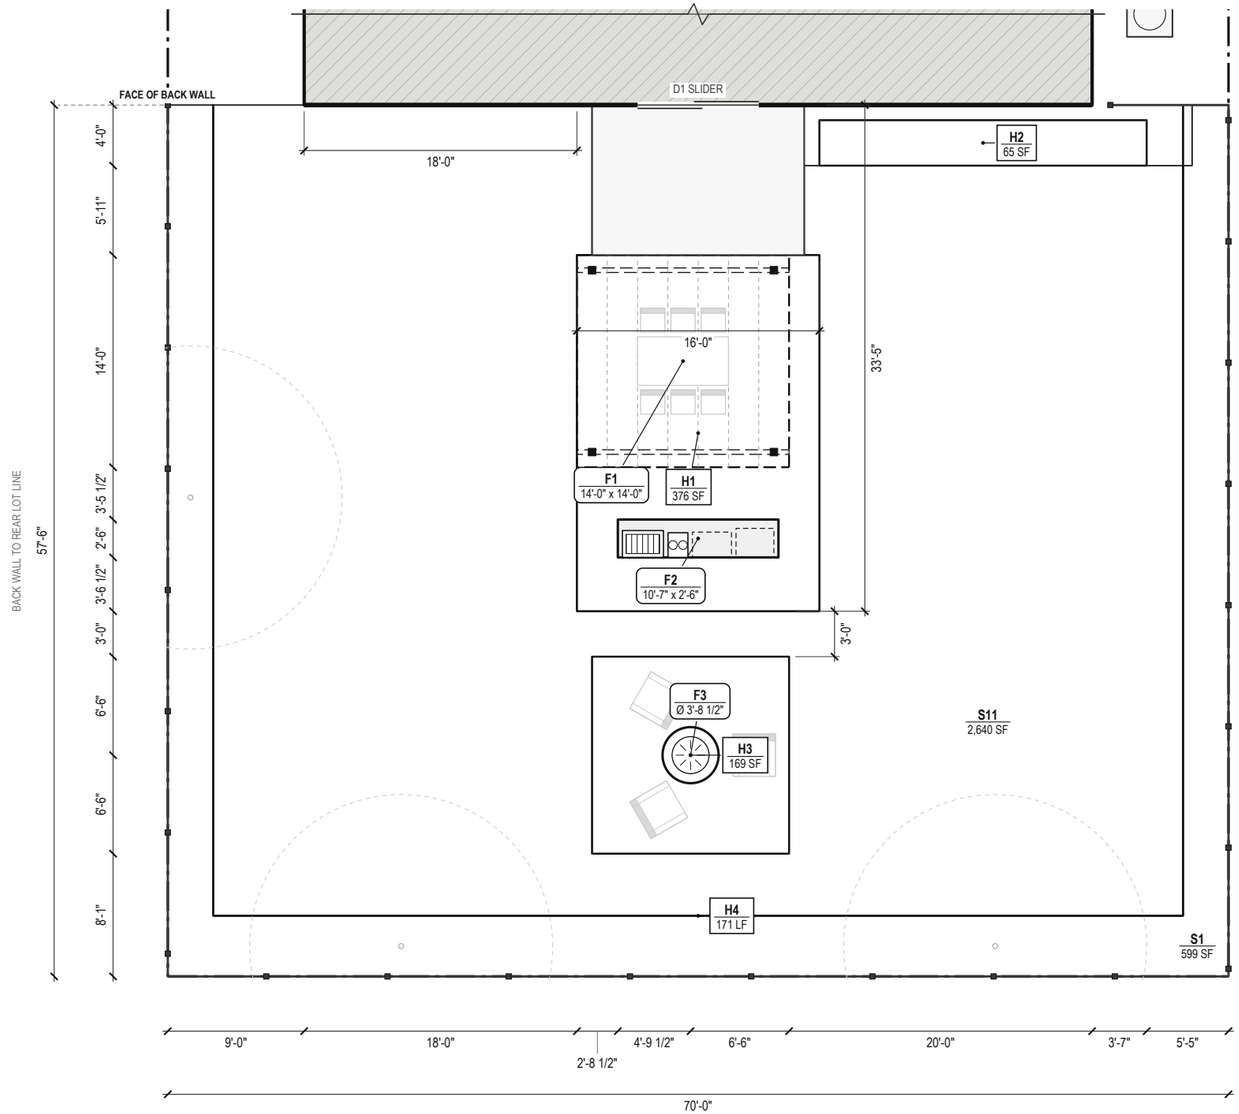

LAYOUT SCHEDULE

TAG	ELEMENT	SIZE / AREA	MATL
H1	DINING & COOKING PATIO	376 SF	M1
H2	PATH TO GATE	65 SF	M1
H3	FIRE PIT PATIO	169 SF	M1
H4	BED EDGING	171 LF	M6
F1	PERGOLA	14'-0" x 14'-0" (196 SF)	M2
F2	OUTDOOR KITCHEN	10'-7" x 2'-6" (STRAIGHT)	
F3	FIRE PIT	Ø 3'-8 1/2" (11 SF)	
S1	PLANTING BED (10 AREAS)	599 SF	M4
S11	LAWN (8 AREAS)	2,640 SF	M5

LAYOUT NOTES

1. ALL DIMENSIONS ARE TO THE FACE OF THE HOUSE BACK WALL OR TO THE PROPERTY LINE AS SHOWN.
2. AREAS ARE MEASURED FROM PLAN GEOMETRY; LAWN AND BED AREAS ARE NET OF PAVING AND STRUCTURES.
3. STAKE OUT PATIOS, BEDS AND FEATURES ON SITE AND REVIEW WITH THE HOMEOWNER BEFORE EXCAVATION.
4. SLOPE ALL PAVING 1-2% AWAY FROM THE HOUSE. NO PAVING HIGHER THAN 6 IN BELOW SIDING/WEEP SCREED.
5. ROUND FEATURES ARE LOCATED TO THEIR CENTER POINT.

1 / L2 **LAYOUT & DIMENSION PLAN**
SCALE: 1" = 10'-0"

N

0 4' 8' 12' 16'
GRAPHIC SCALE (FEET)

RATIO LANDSCAPE
AI LANDSCAPE DESIGN STUDIO
RATIO VISUALS LLC · USA

PROJECT
BACKYARD CONCEPT DESIGN
HOMEOWNER
4512 CEDAR BEND LN
AUSTIN, TX, 78745


JOB NO.	DATE
RLAI-2610-3KED	2026-10-28
PACKAGE	USDA ZONE
TIER 4	9A
DIMENSIONS FROM	DRAWN
HOMEOWNER MEASU...	RATIO AI · QC

REVISIONS

0	2026-10-28	ISSUED FOR HOMEOWNER REVIEW


CONCEPT DESIGN — VERIFY ALL DIMENSIONS ON SITE — NOT FOR CONSTRUCTION OR PERMIT
DIMENSIONS ESTIMATED FROM HOMEOWNER MEASUREMENTS. CALL 811 BEFORE YOU DIG.

KEY PLAN

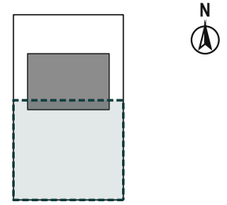

SHEET TITLE
LAYOUT & DIMENSIONS
SCALE
1" = 10'-0"

SHEET
L2
3 OF 9
RLAI-2610-3KED

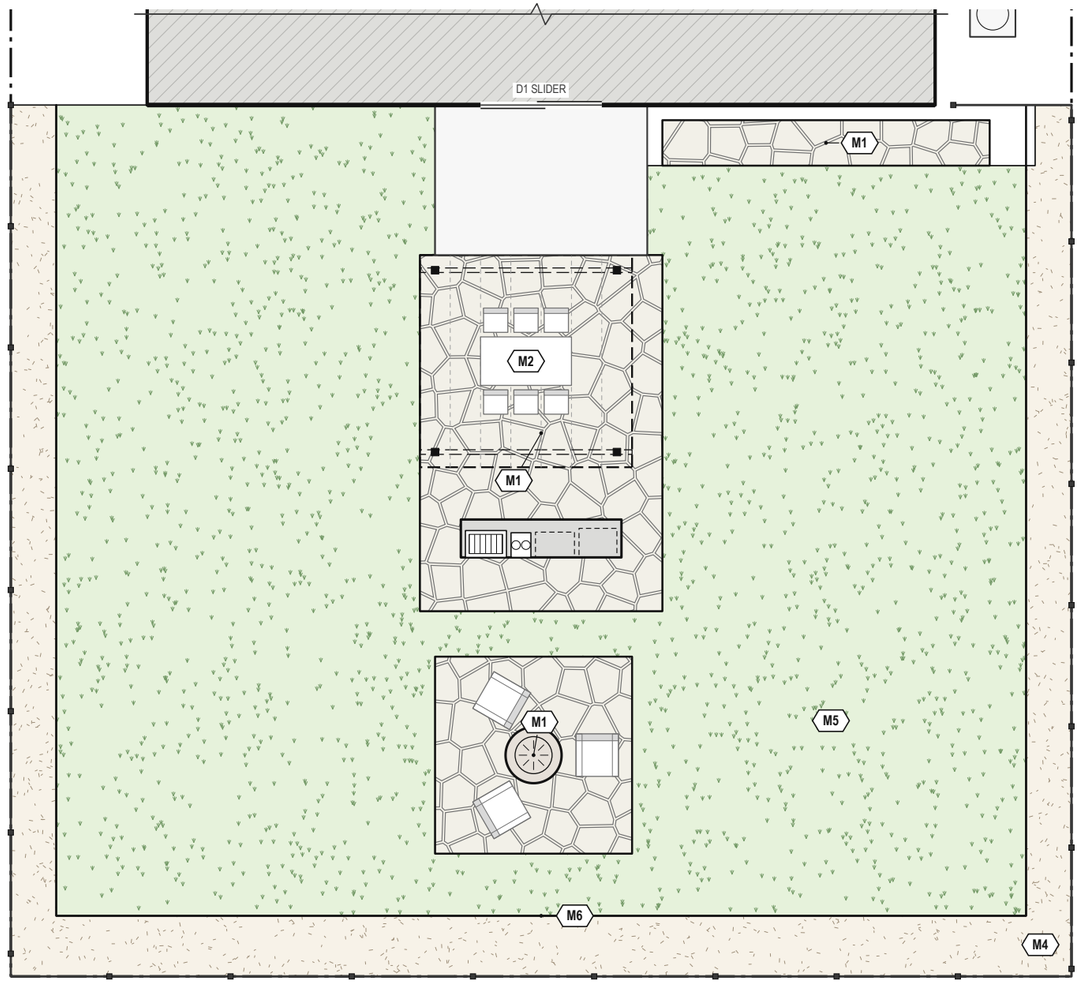

MATERIALS SCHEDULE

	TAG	DESCRIPTION	BRAND / PRODUCT / COLOR	QTY	UNIT	RANGE
	M1	CUT LIMESTONE PAVERS, CREAM	UNILOCK / BRISTOL VALLEY / STEEL MOUNTAIN	671	SF	$3,355-$5,368
	M2	CEDAR PERGOLA, STAINED	—	1	EA	—
	M4	SHREDDED HARDWOOD MULCH, 3 IN DEEP	—	7	CY	$196-$385
	M5	SOD OR SEED, LOCAL WARM/COOL-SEASON TURF	—	2,773	SF	$1,248-$3,050
	M6	STEEL EDGING, 1/4 X 4 IN	—	180	LF	$720-$1,620
MATERIAL ALLOWANCE (RETAIL, MATERIALS ONLY, BEFORE TAX/DELIVERY/LABOR)						**$5,519-$10,423**

SITE FURNISHINGS

TAG	ITEM	BRAND / PRODUCT	QTY
FF1	DINING TABLE	TROPITONE / ACRYLIC 48" ROUND DINING TABLE	1
FF2	CHAIR	TROPITONE / CABANA CLUB ALUMINUM SLAT DINING CHAIR	1
FF3	CHAIR	TROPITONE / CABANA CLUB ALUMINUM SLAT DINING CHAIR	1
FF4	CHAIR	TROPITONE / CABANA CLUB ALUMINUM SLAT DINING CHAIR	1
FF5	CHAIR	TROPITONE / CABANA CLUB ALUMINUM SLAT DINING CHAIR	1
FF6	CHAIR	TROPITONE / CABANA CLUB ALUMINUM SLAT DINING CHAIR	1
FF7	CHAIR	TROPITONE / CABANA CLUB ALUMINUM SLAT DINING CHAIR	1
FF8	LOUNGE CHAIR	TROPITONE / ARZO WOVEN LOUNGE CHAIR	1
FF9	LOUNGE CHAIR	TROPITONE / ARZO WOVEN LOUNGE CHAIR	1
FF10	LOUNGE CHAIR	TROPITONE / ARZO WOVEN LOUNGE CHAIR	1

MATERIAL NOTES

1. QUANTITIES ARE MEASURED FROM THE PLAN GEOMETRY AND INCLUDE A WASTE ALLOWANCE (5-15% BY MATERIAL).
2. SF = SQUARE FEET, LF = LINEAR FEET, CY = CUBIC YARDS (AREA X DEPTH), EA = EACH.
3. VERIFY QUANTITIES WITH THE INSTALLER BEFORE ORDERING; SITE CONDITIONS MAY CHANGE AREAS.
4. PRICE RANGES ARE TYPICAL US RETAIL MATERIAL PRICES FOR BUDGETING ONLY, NOT QUOTES.
5. BRAND PICKS ARE SUGGESTIONS; AN EQUAL PRODUCT MAY BE SUBSTITUTED.

1 / L3 **MATERIALS PLAN**
SCALE: 1" = 10'-0"

N

0 4' 8' 12' 16'
GRAPHIC SCALE (FEET)

RATIO LANDSCAPE
AI LANDSCAPE DESIGN STUDIO
RATIO VISUALS LLC · USA

PROJECT
BACKYARD CONCEPT DESIGN
HOMEOWNER
4512 CEDAR BEND LN
AUSTIN, TX, 78745


JOB NO.	DATE
RLAI-2610-3KED	2026-10-28
PACKAGE	USDA ZONE
TIER 4	9A
DIMENSIONS FROM	DRAWN
HOMEOWNER MEASU...	RATIO AI · QC

REVISIONS

0	2026-10-28	ISSUED FOR HOMEOWNER REVIEW

CONCEPT DESIGN — VERIFY ALL DIMENSIONS ON SITE — NOT FOR CONSTRUCTION OR PERMIT
DIMENSIONS ESTIMATED FROM HOMEOWNER MEASUREMENTS. CALL 811 BEFORE YOU DIG.


KEY PLAN

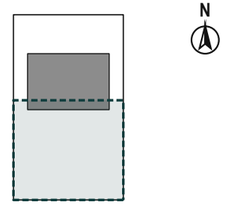

SHEET TITLE
MATERIALS PLAN

SCALE
1" = 10'-0"

SHEET
L3
4 OF 9
RLAI-2610-3KED

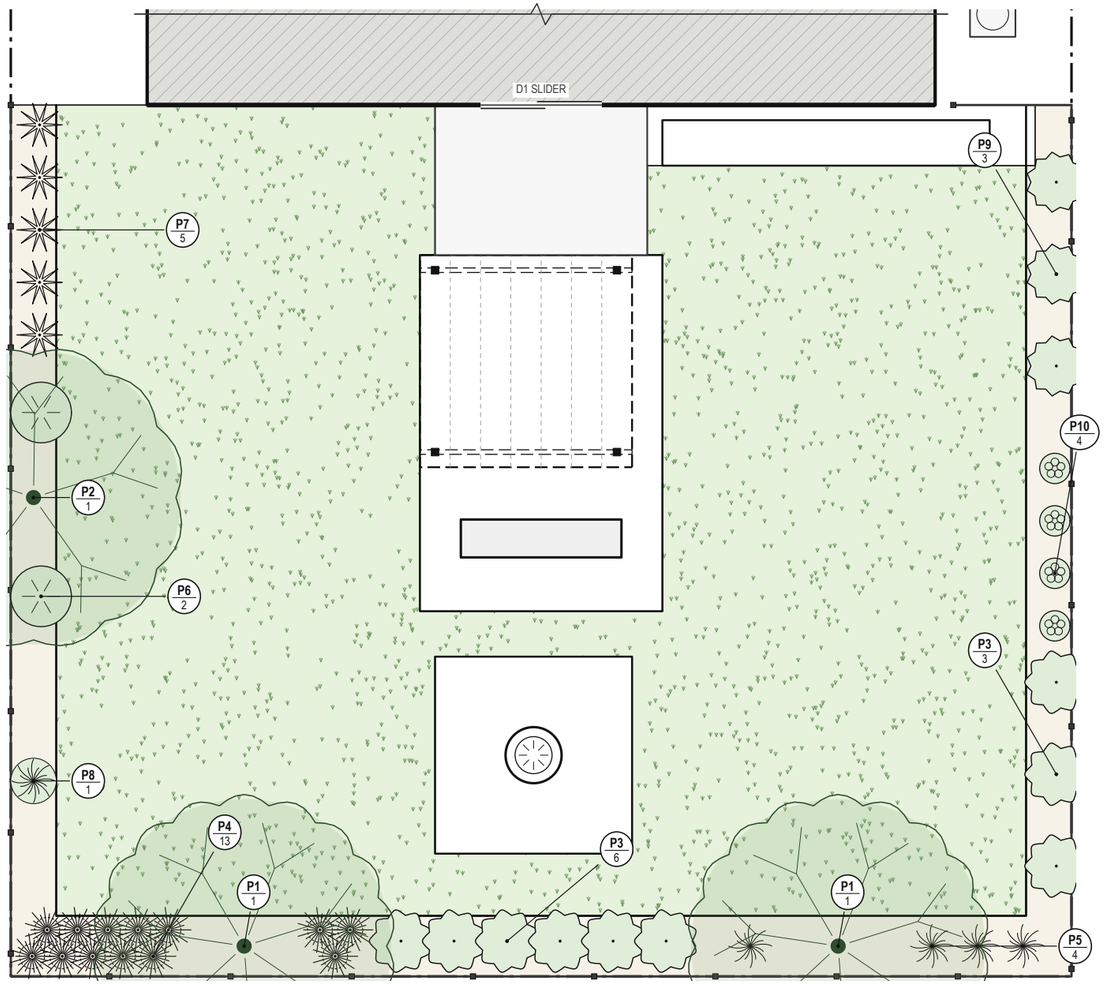

PLANT SCHEDULE

	TAG	BOTANICAL / COMMON NAME	SIZE	QTY	SPACING	H x W	WATER	NATIVE
TREES								
	P1	*Chilopsis linearis* DESERT WILLOW	15 GAL	2	17' O.C.	25' x 20'	LOW	YES
	P2	*Lagerstroemia indica* CRAPE MYRTLE	15 GAL	1	17' O.C.	25' x 20'	LOW	NO
SHRUBS								
	P3	*Ilex vomitoria 'Nana'* DWARF YAUPON HOLLY	5 GAL	9	3.5' O.C.	4' x 4'	LOW	YES
	P6	*Salvia greggii* AUTUMN SAGE	5 GAL	2	3.5' O.C.	4' x 4'	LOW	YES
	P9	*Salvia rosmarinus* ROSEMARY	5 GAL	3	3.5' O.C.	4' x 4'	LOW	NO
ORNAMENTAL GRASSES								
	P5	*Schizachyrium scoparium* LITTLE BLUESTEM	1 GAL	4	3' O.C.	4' x 3'	LOW	YES
	P8	*Muhlenbergia capillaris* PINK MUHLY GRASS	1 GAL	1	3' O.C.	4' x 3'	LOW	YES
SUCCULENTS & ACCENTS								
	P4	*Hesperaloe parviflora* RED YUCCA	3 GAL	13	2' O.C.	3' x 3'	LOW	YES
	P7	*Agave ovatifolia* WHALE'S TONGUE AGAVE	3 GAL	5	2' O.C.	3' x 3'	LOW	YES
PERENNIALS								
	P10	*Melampodium leucanthum* BLACKFOOT DAISY	1 GAL	4	2' O.C.	2.5' x 2'	LOW	YES

TOTAL PLANTS: 44

PLANTING NOTES

1. PLANT LIST SELECTED FOR USDA ZONE 9A, TX.
2. SYMBOLS ARE DRAWN AT MATURE WIDTH. QUANTITIES = PLACED PLANTS + BED FILL AT THE SPACING SHOWN (TRIANGULAR).
3. PLANTING BEDS: LOOSEN SOIL 8-12 IN, MIX 2 IN COMPOST, TOP WITH MULCH AT THE DEPTH SCHEDULED. KEEP MULCH 3 IN CLEAR OF STEMS.
4. SET ROOT FLARE OF TREES 1-2 IN ABOVE FINISH GRADE; DO NOT STAKE UNLESS NEEDED.
5. DRIP IRRIGATE BEDS; WATER NEW PLANTS DEEPLY 2-3X / WEEK FOR THE FIRST SUMMER, THEN TAPER.
6. SUBSTITUTIONS: SAME SIZE, FORM AND WATER NEED, NATIVE OR ADAPTED TO THE ZONE.

1 / L4 **PLANTING PLAN**
SCALE: 1" = 10'-0"

N

0 4' 8' 12' 16'
GRAPHIC SCALE (FEET)

RATIO LANDSCAPE

AI LANDSCAPE DESIGN STUDIO
RATIO VISUALS LLC · USA

PROJECT
BACKYARD CONCEPT DESIGN
HOMEOWNER
4512 CEDAR BEND LN
AUSTIN, TX, 78745


JOB NO.	DATE
RLAI-2610-3KED	**2026-10-28**
PACKAGE	USDA ZONE
TIER 4	**9A**
DIMENSIONS FROM	DRAWN
HOMEOWNER MEASU...	**RATIO AI · QC**

REVISIONS

0	2026-10-28	ISSUED FOR HOMEOWNER REVIEW

CONCEPT DESIGN — VERIFY ALL DIMENSIONS ON SITE — NOT FOR CONSTRUCTION OR PERMIT
DIMENSIONS ESTIMATED FROM HOMEOWNER MEASUREMENTS. CALL 811 BEFORE YOU DIG.

KEY PLAN

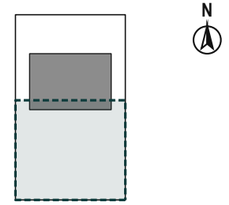


SHEET TITLE
PLANTING PLAN

SCALE
1" = 10'-0"

SHEET
L4

5 OF 9
RLAI-2610-3KED

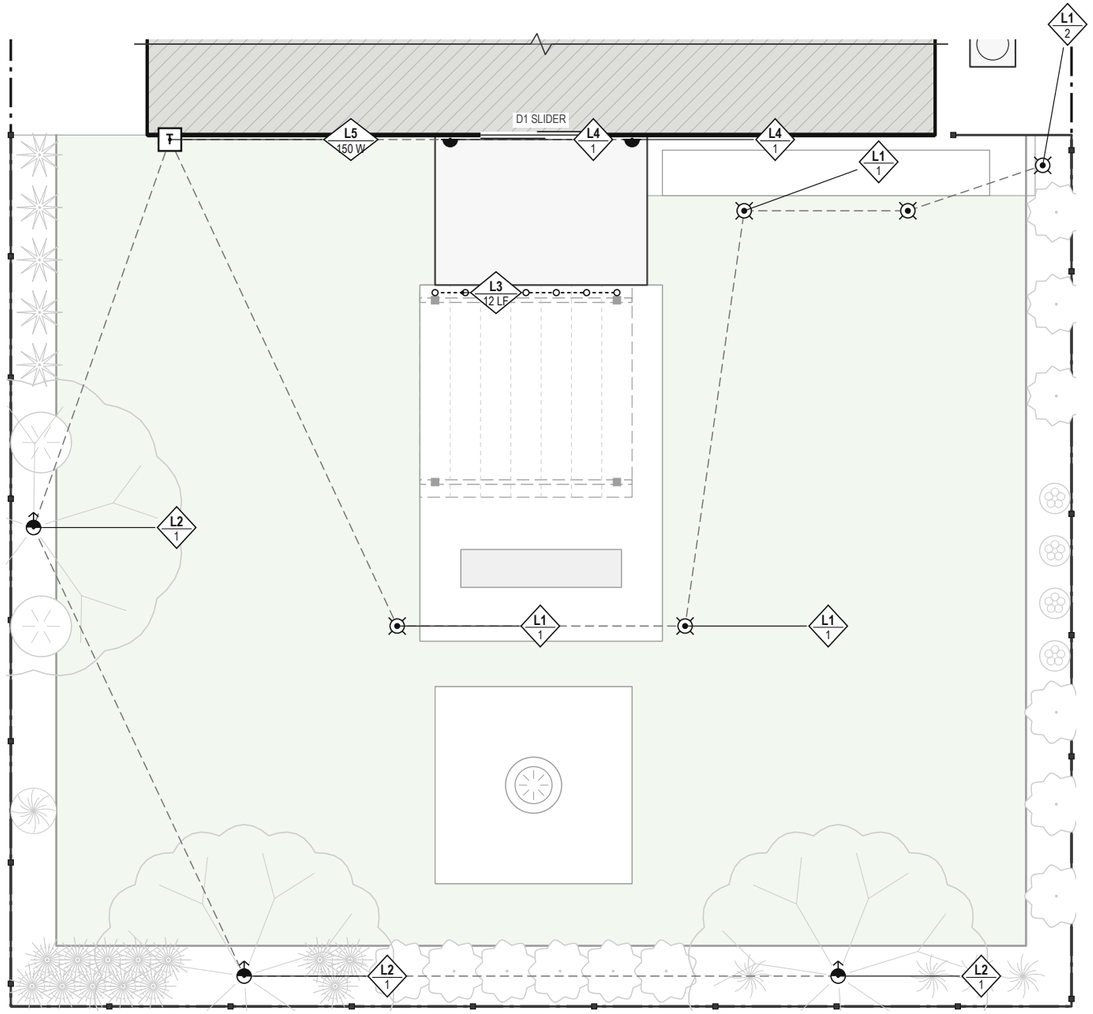

1 / L5 **LIGHTING PLAN**
SCALE: 1" = 10'-0"

N

0 4' 8' 12' 16'
GRAPHIC SCALE (FEET)

LIGHTING SCHEDULE

	TAG	TYPE	FIXTURE	RATING	QTY	LOAD
⊙	L1	PATH LIGHT	VOLT / WIDE MODERNELLE (BRONZE)	2 W 12V	5 EA	10 W
◉	L2	UP LIGHT	VOLT / FAT BOY MEDIUM (BRONZE)	5 W 12V	3 EA	15 W
○	L3	STRING LIGHTS	VOLT / E26 BISTRO LIGHTS (25 FEET)	0.5 W/LF 120V	12 LF	6 W
▬	L4	WALL LIGHT	—	8 W 12V	2 EA	16 W

POWER

LOW-VOLTAGE LOAD: 41 W x 1.25 = 51.2 W
TRANSFORMER: 150 W MULTI-TAP, STAINLESS, WITH PHOTOCELL + TIMER
PLUG INTO A WEATHERPROOF GFCI OUTLET (IN-USE COVER) ·
120V STRING LIGHTS: 6 W ON A SEPARATE GFCI CIRCUIT (NOT ON THE TRANSFORMER).

LIGHTING NOTES

1. WIRE RUNS ARE DIAGRAMMATIC (DASHED). USE 12/2 DIRECT-BURIAL LOW-VOLTAGE CABLE, 6 IN DEEP, IN A HUB OR T-SPLICE LAYOUT.
2. KEEP VOLTAGE AT EACH FIXTURE 10.5-12V; SPLIT RUNS OVER 100 FT OR 100 W.
3. AIM UP LIGHTS AT DUSK; SHIELD ALL FIXTURES FROM NEIGHBOURS' WINDOWS (DARK-SKY FRIENDLY, 2700-3000K).
4. ALL 120V WORK BY A LICENSED ELECTRICIAN TO LOCAL CODE.

RATIO LANDSCAPE
AI LANDSCAPE DESIGN STUDIO
RATIO VISUALS LLC · USA

PROJECT
BACKYARD CONCEPT DESIGN
HOMEOWNER
4512 CEDAR BEND LN
AUSTIN, TX, 78745


JOB NO.	DATE
RLAI-2610-3KED	2026-10-28
PACKAGE	USDA ZONE
TIER 4	9A
DIMENSIONS FROM	DRAWN
HOMEOWNER MEASU...	RATIO AI · QC

REVISIONS

0	2026-10-28	ISSUED FOR HOMEOWNER REVIEW


CONCEPT DESIGN — VERIFY ALL DIMENSIONS ON SITE — NOT FOR CONSTRUCTION OR PERMIT
DIMENSIONS ESTIMATED FROM HOMEOWNER MEASUREMENTS. CALL 811 BEFORE YOU DIG.

KEY PLAN

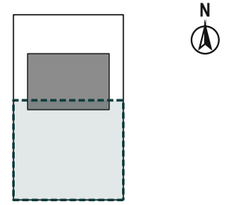

SHEET TITLE
LIGHTING PLAN
SCALE
1" = 10'-0"

SHEET
L5
6 OF 9
RLAI-2610-3KED

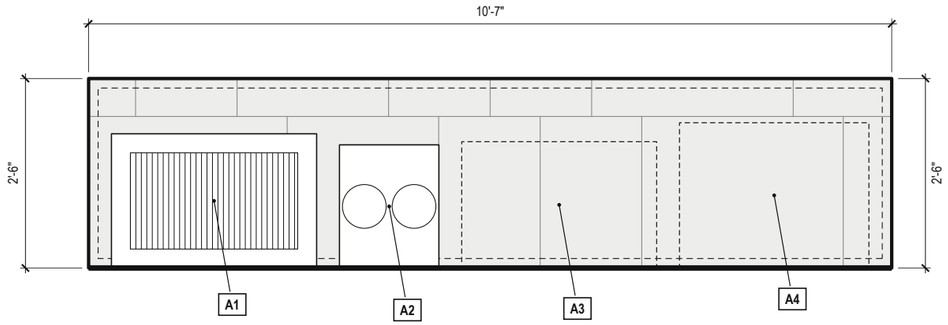

ISLAND PLAN


SCALE: 1/2" = 1'-0" · HEAVY EDGE = APPLIANCE FACE

APPLIANCE SCHEDULE

TAG	ITEM	BRAND / PRODUCT	UNIT W	CUTOUT W x H x D	UTILITY
A1	BUILT-IN GRILL	BLAZE / 32-INCH CHARCOAL GRILL	32 1/2"	30 5/8" x 8 1/2" x 21 1/4"	NATURAL GAS
A2	SIDE BURNER	BLAZE / PREMIUM LTE+ POWER BURNER	15 3/4"	14" x 8" x 19 1/2"	NATURAL GAS
A3	ACCESS DOORS	BLAZE / 32 INCH DOUBLE ACCESS DOOR WITH PAPER TOWEL HOLDER	30 7/8"	28 3/4" x 18 1/4" x —	—
A4	REFRIGERATOR	BLAZE / BEVERAGE CENTER	30"	28 1/4" x 9" x 23"	120V

UTILITY + BUILD NOTES

1. COUNTER 36" HIGH X 30" DEEP; 1 1/2 IN TOP OVERHANG EACH SIDE. 10.6 LF OF COUNTER.
2. GAS: BUILT-IN GRILL, SIDE BURNER. 3/4 IN SUPPLY WITH ACCESSIBLE SHUTOFF INSIDE THE ISLAND; SIZE PIPE FOR TOTAL BTU. LICENSED PLUMBER; PRESSURE TEST.
3. VENTING: TWO VENT PANELS PER GAS ISLAND (LOW, OPPOSITE ENDS) SO LEAKED GAS CANNOT COLLECT.
4. BUILD THE ISLAND NON-COMBUSTIBLE (STEEL STUD + CEMENT BOARD OR CMU) OR USE THE GRILL MAKER'S INSULATED JACKET.
5. POWER: DEDICATED 20A GFCI CIRCUIT IN WEATHERPROOF BOXES FOR REFRIGERATOR (+ GRILL LIGHTS / IGNITION).
6. WATER: NONE REQUIRED (NO SINK).
7. CUTOUTS ARE FROM THE MAKER'S PUBLISHED SPEC SHEET. CONFIRM WITH THE PURCHASED MODEL BEFORE FRAMING.

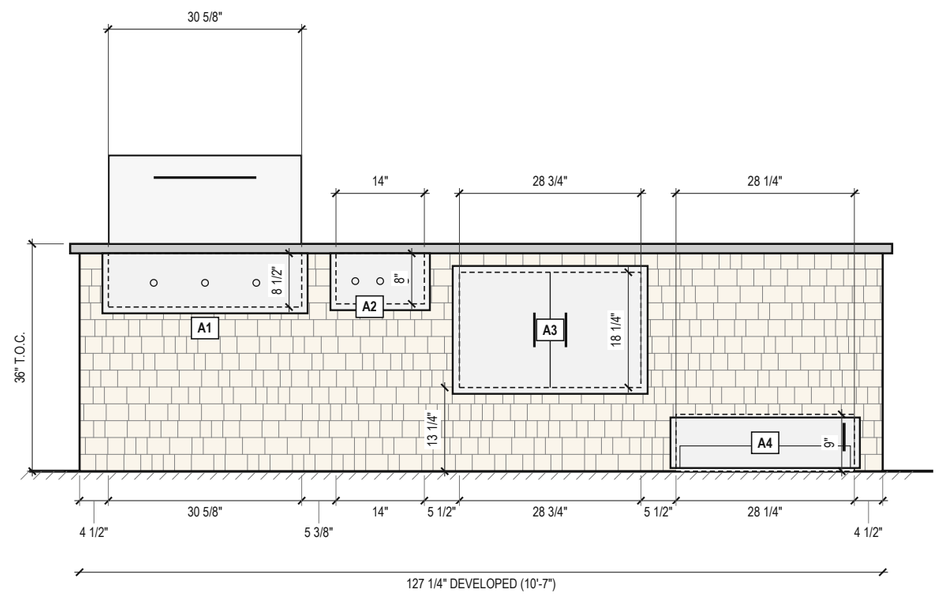

DEVELOPED FRONT ELEVATION

SCALE: 1/2" = 1'-0" · DASHED = CUTOUT (W x H); DEPTH IN SCHEDULE

1 / L6 **OUTDOOR KITCHEN · F2**

RATIO LANDSCAPE

AI LANDSCAPE DESIGN STUDIO

RATIO VISUALS LLC · USA

PROJECT

BACKYARD CONCEPT DESIGN

HOMEOWNER
4512 CEDAR BEND LN
AUSTIN, TX, 78745

JOB NO.	DATE
RLAI-2610-3KED	2026-10-28
PACKAGE	USDA ZONE
TIER 4	9A
DIMENSIONS FROM	DRAWN
HOMEOWNER MEASU...	RATIO AI · QC

REVISIONS

0	2026-10-28	ISSUED FOR HOMEOWNER REVIEW

CONCEPT DESIGN — VERIFY ALL DIMENSIONS ON SITE — NOT FOR CONSTRUCTION OR PERMIT

DIMENSIONS ESTIMATED FROM HOMEOWNER MEASUREMENTS. CALL 811 BEFORE YOU DIG.

SHEET TITLE


OUTDOOR KITCHEN

SCALE

1/2" = 1'-0"


SHEET

L6

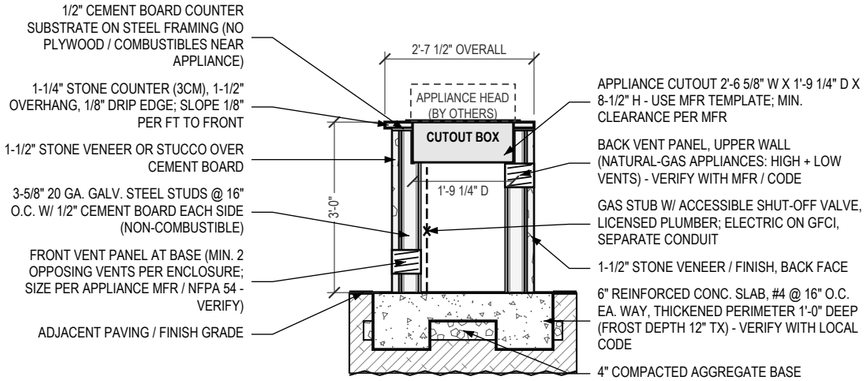


1 L7 OUTDOOR KITCHEN ISLAND SECTION

SCALE: 3/8" = 1'-0" TYPICAL DETAIL — VERIFY WITH MANUFACTURER AND LOCAL CODE

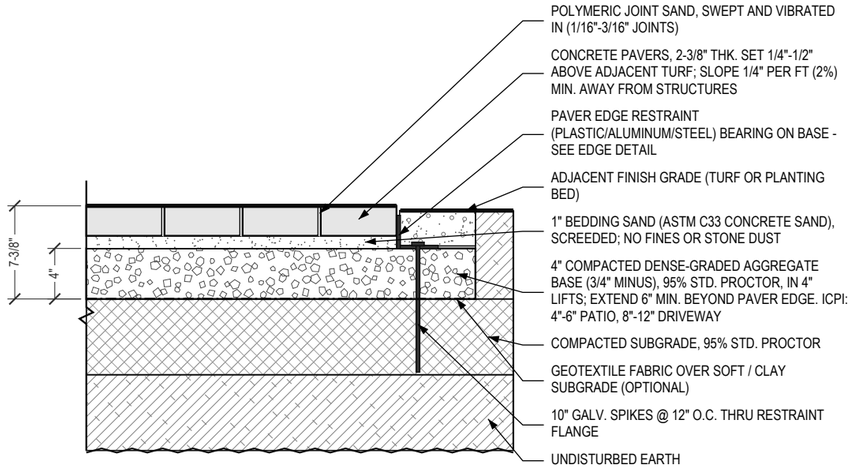


2 L7 PAVER PATIO SECTION

SCALE: 1" = 1'-0" TYPICAL DETAIL — VERIFY WITH MANUFACTURER AND LOCAL CODE

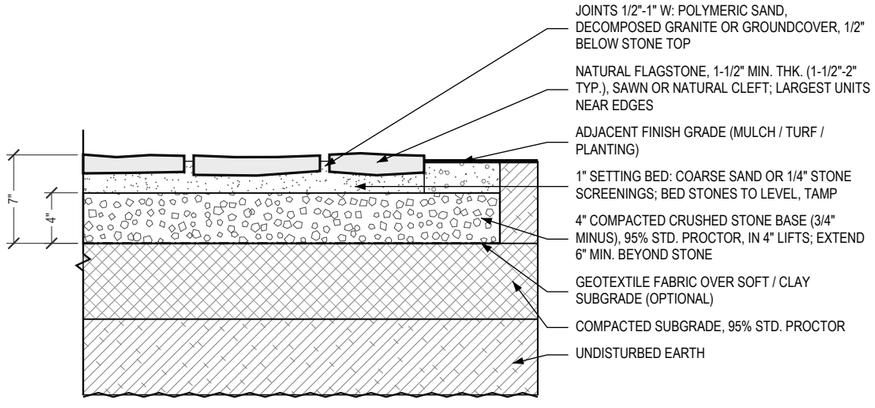

3 L7 FLAGSTONE ON GRAVEL BASE

SCALE: 1" = 1'-0" TYPICAL DETAIL — VERIFY WITH MANUFACTURER AND LOCAL CODE

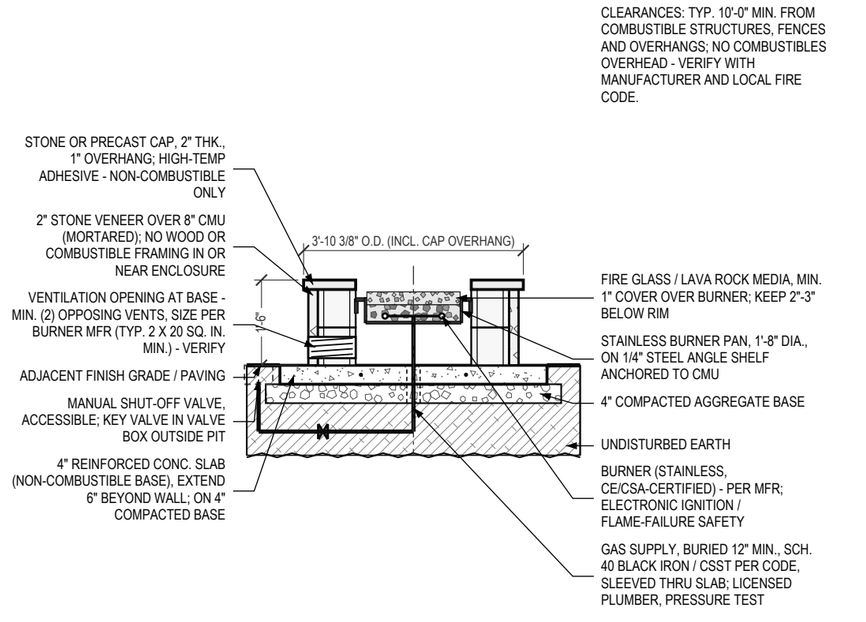

4 L7 GAS FIRE PIT SECTION

SCALE: 3/8" = 1'-0" TYPICAL DETAIL — VERIFY WITH MANUFACTURER AND LOCAL CODE

RATIO LANDSCAPE

AI LANDSCAPE DESIGN STUDIO

RATIO VISUALS LLC · USA

PROJECT

BACKYARD CONCEPT DESIGN

HOMEOWNER
4512 CEDAR BEND LN
AUSTIN, TX, 78745

JOB NO.	DATE
RLAI-2610-3KED	**2026-10-28**
PACKAGE	USDA ZONE
TIER 4	**9A**
DIMENSIONS FROM	DRAWN
HOMEOWNER MEASU...	**RATIO AI · QC**

REVISIONS

0	2026-10-28	ISSUED FOR HOMEOWNER REVIEW

CONCEPT DESIGN — VERIFY ALL DIMENSIONS ON SITE — NOT FOR CONSTRUCTION OR PERMIT

DIMENSIONS ESTIMATED FROM HOMEOWNER MEASUREMENTS. CALL 811 BEFORE YOU DIG.

SHEET TITLE


DETAILS

SCALE

AS NOTED

SHEET


L7

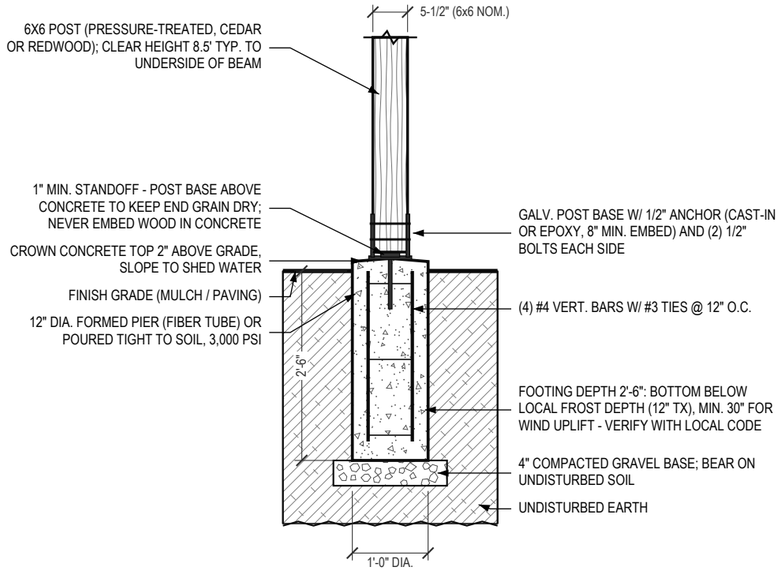

1 / L8

PERGOLA POST FOOTING


SCALE: 1/2" = 1'-0" TYPICAL DETAIL — VERIFY WITH MANUFACTURER AND LOCAL CODE

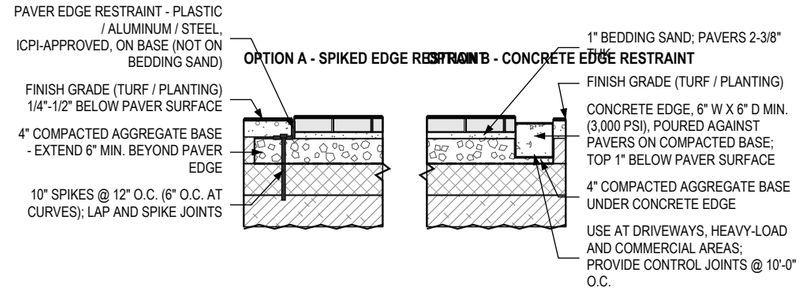

2 / L8

PAVER EDGE RESTRAINT


SCALE: 1/2" = 1'-0" TYPICAL DETAIL — VERIFY WITH MANUFACTURER AND LOCAL CODE

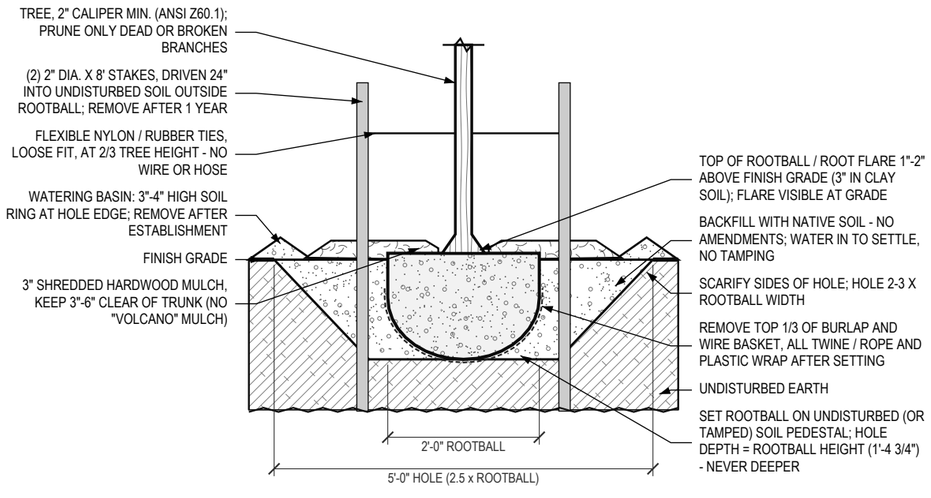

3 / L8

TREE PLANTING

SCALE: 1/2" = 1'-0" TYPICAL DETAIL — VERIFY WITH MANUFACTURER AND LOCAL CODE

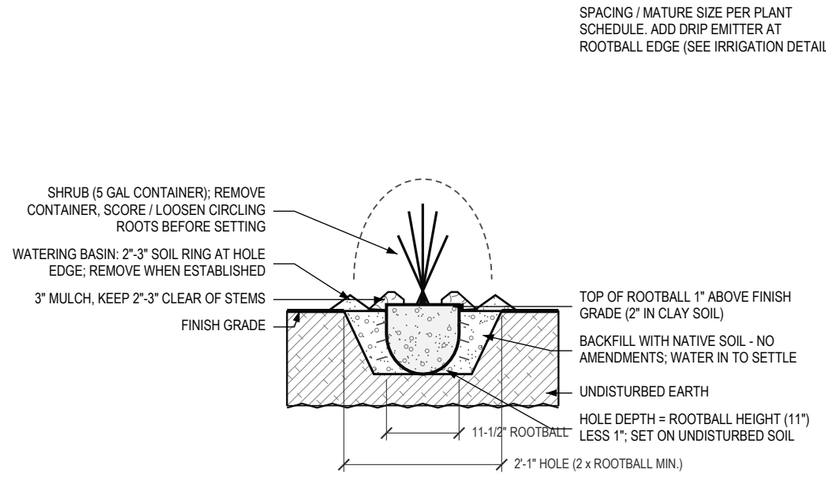

4 / L8

SHRUB PLANTING

SCALE: 1/2" = 1'-0" TYPICAL DETAIL — VERIFY WITH MANUFACTURER AND LOCAL CODE

RATIO LANDSCAPE

AI LANDSCAPE DESIGN STUDIO

RATIO VISUALS LLC · USA

PROJECT

BACKYARD CONCEPT DESIGN

HOMEOWNER
4512 CEDAR BEND LN
AUSTIN, TX, 78745

JOB NO.	DATE
RLAI-2610-3KED	2026-10-28
PACKAGE	USDA ZONE
TIER 4	9A
DIMENSIONS FROM	DRAWN
HOMEOWNER MEASU...	RATIO AI · QC

REVISIONS

0	2026-10-28	ISSUED FOR HOMEOWNER REVIEW

CONCEPT DESIGN — VERIFY ALL DIMENSIONS ON SITE — NOT FOR CONSTRUCTION OR PERMIT

DIMENSIONS ESTIMATED FROM HOMEOWNER MEASUREMENTS. CALL 811 BEFORE YOU DIG.

SHEET TITLE

DETAILS

SCALE

AS NOTED

SHEET

L8